APPENDICI● B

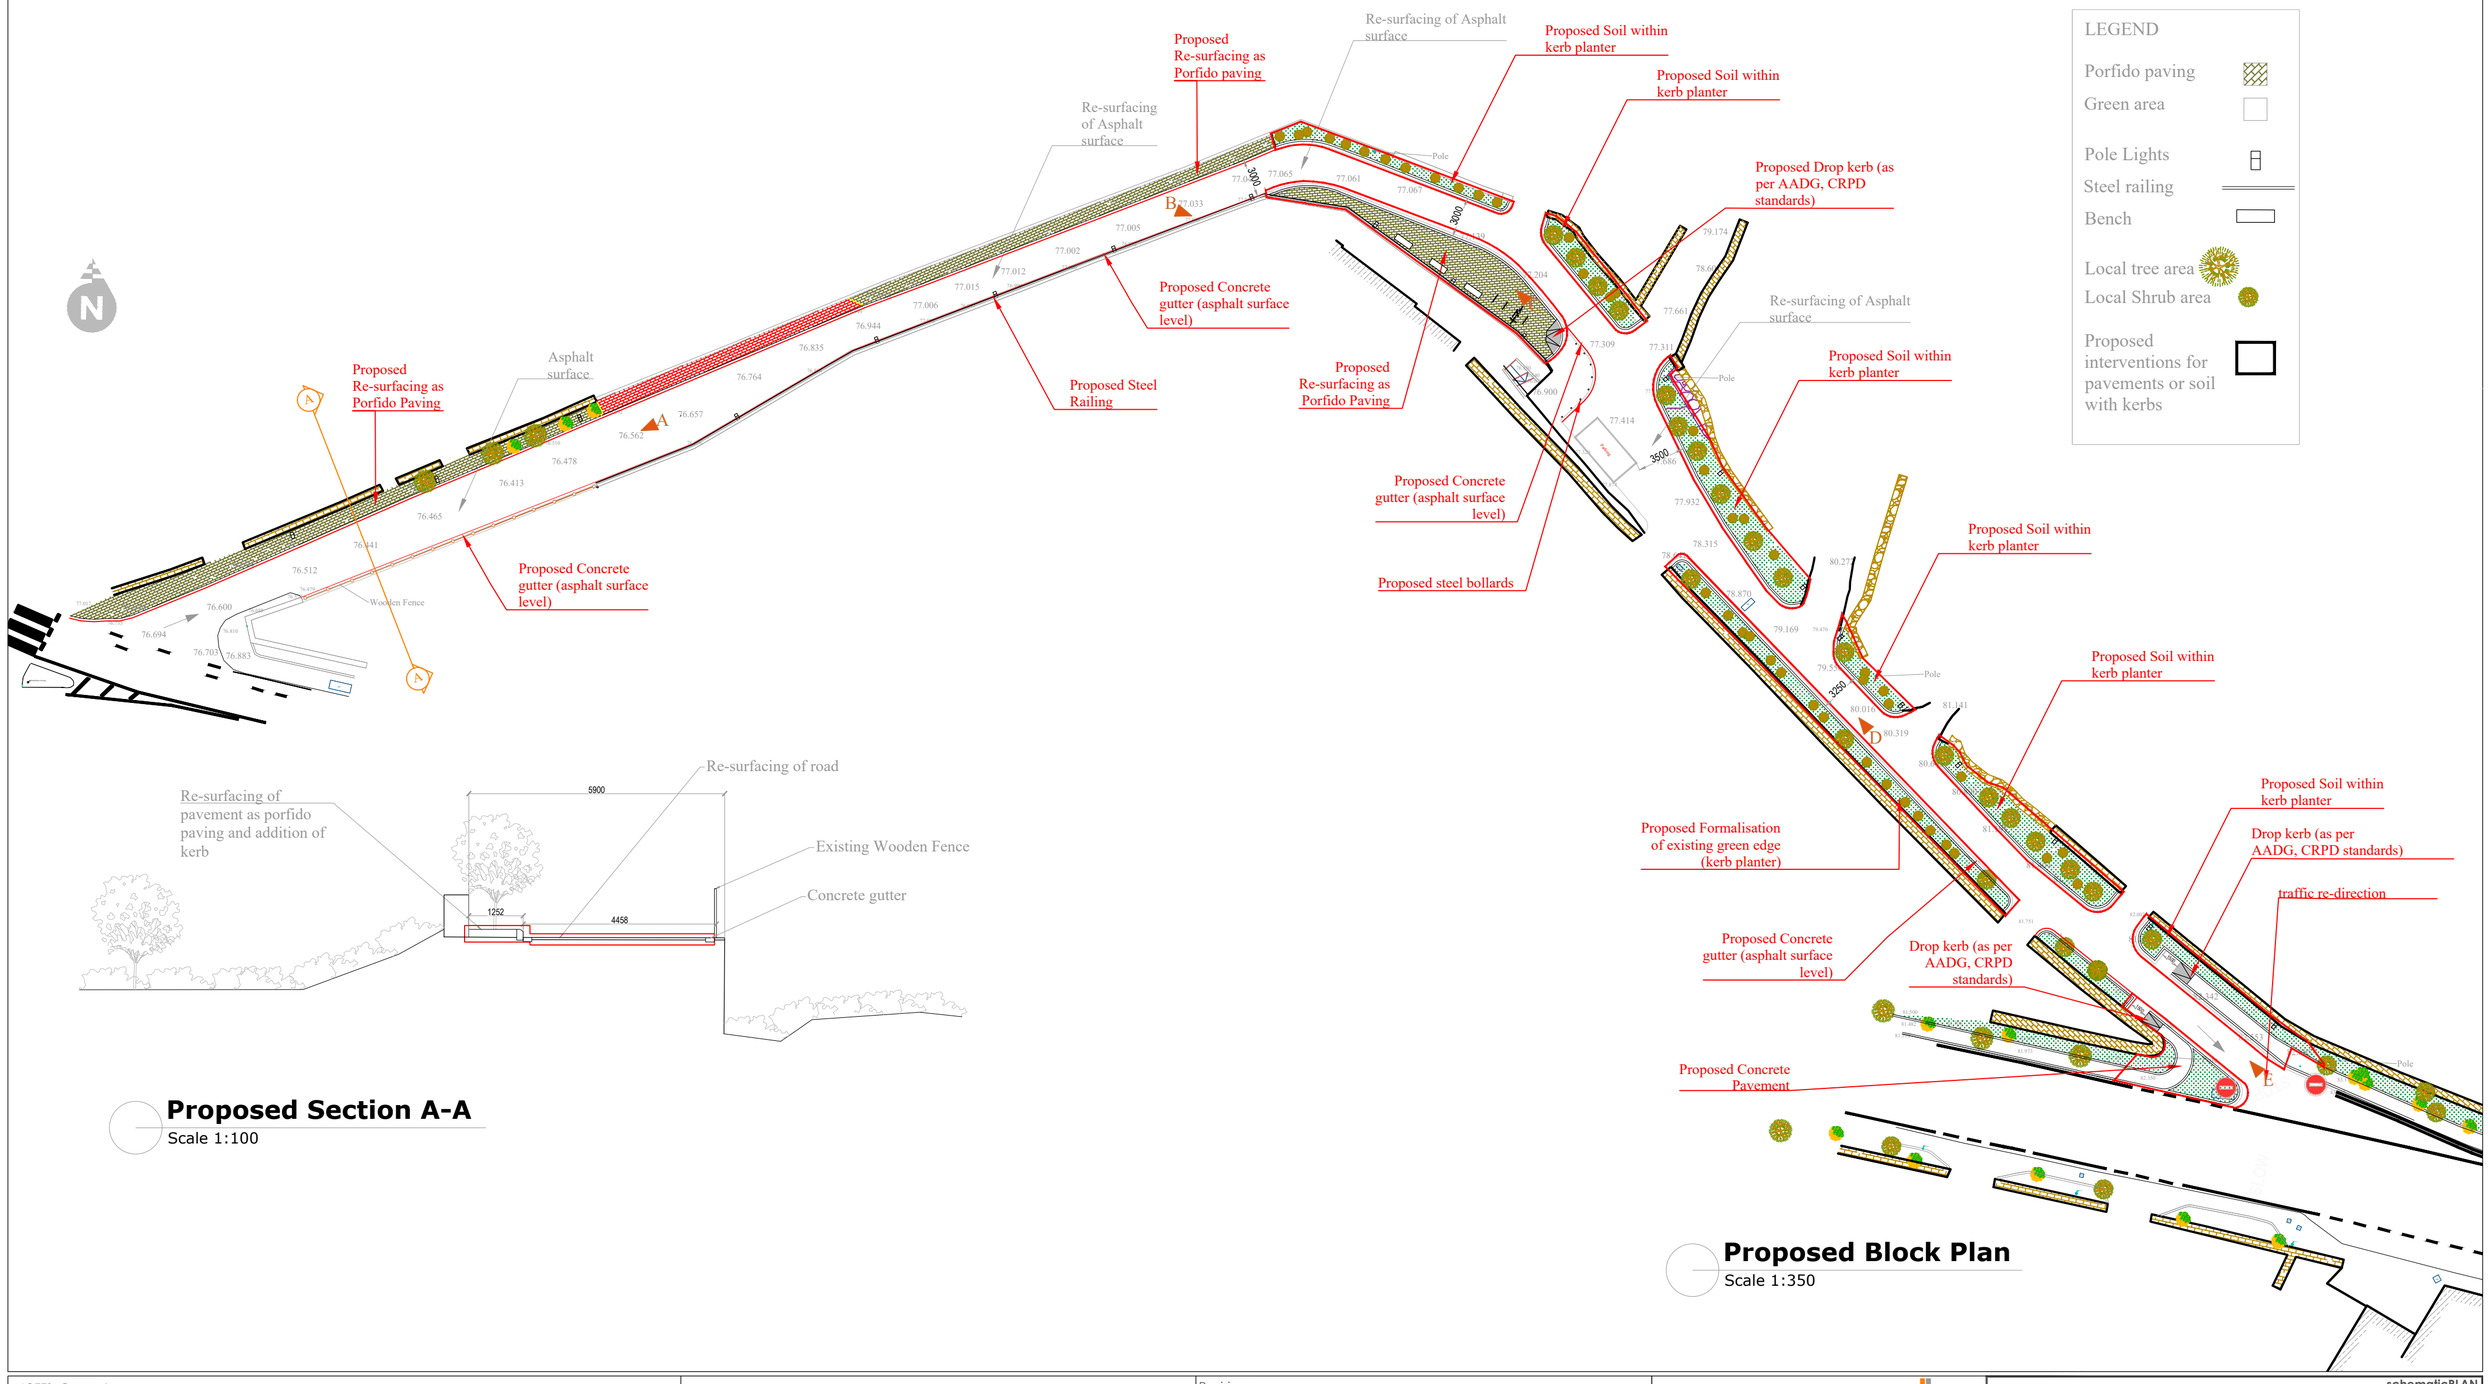





## Proposed Section A-A
Scale 1:100

## Proposed Block Plan
Scale 1:350

NOTES: General

1. All dimensions in mm unless noted otherwise.
2. All levels in metres unless noted otherwise.
3. Drawings should not be scaled. Use indicated dimensions only.
4. This drawing is to be read in conjunction with other architectural, structural and services drawings or other consultant's documentation as may be applicable.
5. Any discrepancies and inaccuracies in the drawing shall be brought to the attention of the architect in charge within 7 days of receipt.

1:100 / 1:1000 — 0, 1.00m 10m, 2.00m 20m, 3.00m 30m, 4.00m 40m, 5.00m 50m
1:20 / 1:200 — 0, 0.4m 4.0m, 1.00m 10.0m, 1.50m 15.0m, 2.00m 20.0m
1:50 / 1:500 — 0, 1.00m 10.00m, 2.00m 20.00m, 3.00m 30.00m, 4.00m 40.00m, 5.00m 50.00m
1:25 / 1:250 — 0, 0.50m 5.00m, 1.00m 10.00m, 1.50m 15.00m, 2.00m 20.00m, 2.50m 25.00m

Revisions

| REV | DATE | BY | DESCRIPTION |
|---|---|---|---|
| 01 | 14/11/2022 | DT | revised layout further to site meeting with client |
| 02 | 16/12/2022 | ET | revised layout |
| 03 | 04/01/2023 | ET | revised layout further to site meeting with client |

architects | civil engineers | design consultants
quantity surveyors | project managers

25, Carmel Street, Birkirkara BKR 1248, Malta
t [00356] 2149-1934 f [00356] 2148-2978
info@dtrms.com

schematicPLAN

| | |
|---|---|
| CLIENT | Mosta LC |
| PROJECT | Embellishment of country road, including road re-surfacing, construction of pavements and green edges. |
| LOCATION | Triq Wied il-Qlejja, Mosta |
| DWG TITLE | schematicPLAN |
| DRAWN BY | DT |
| ARCHITECT | Etienne Magri |
| DATE | 14/11/2022 |
| PAPER SIZE | ISO-A2 (420 by 594mm) |
| JOB REF | 3455 - |
| SCALE | 1:100/ 1:350 |
| DWG REF | series 01 \| no 001 \| rev 01 |